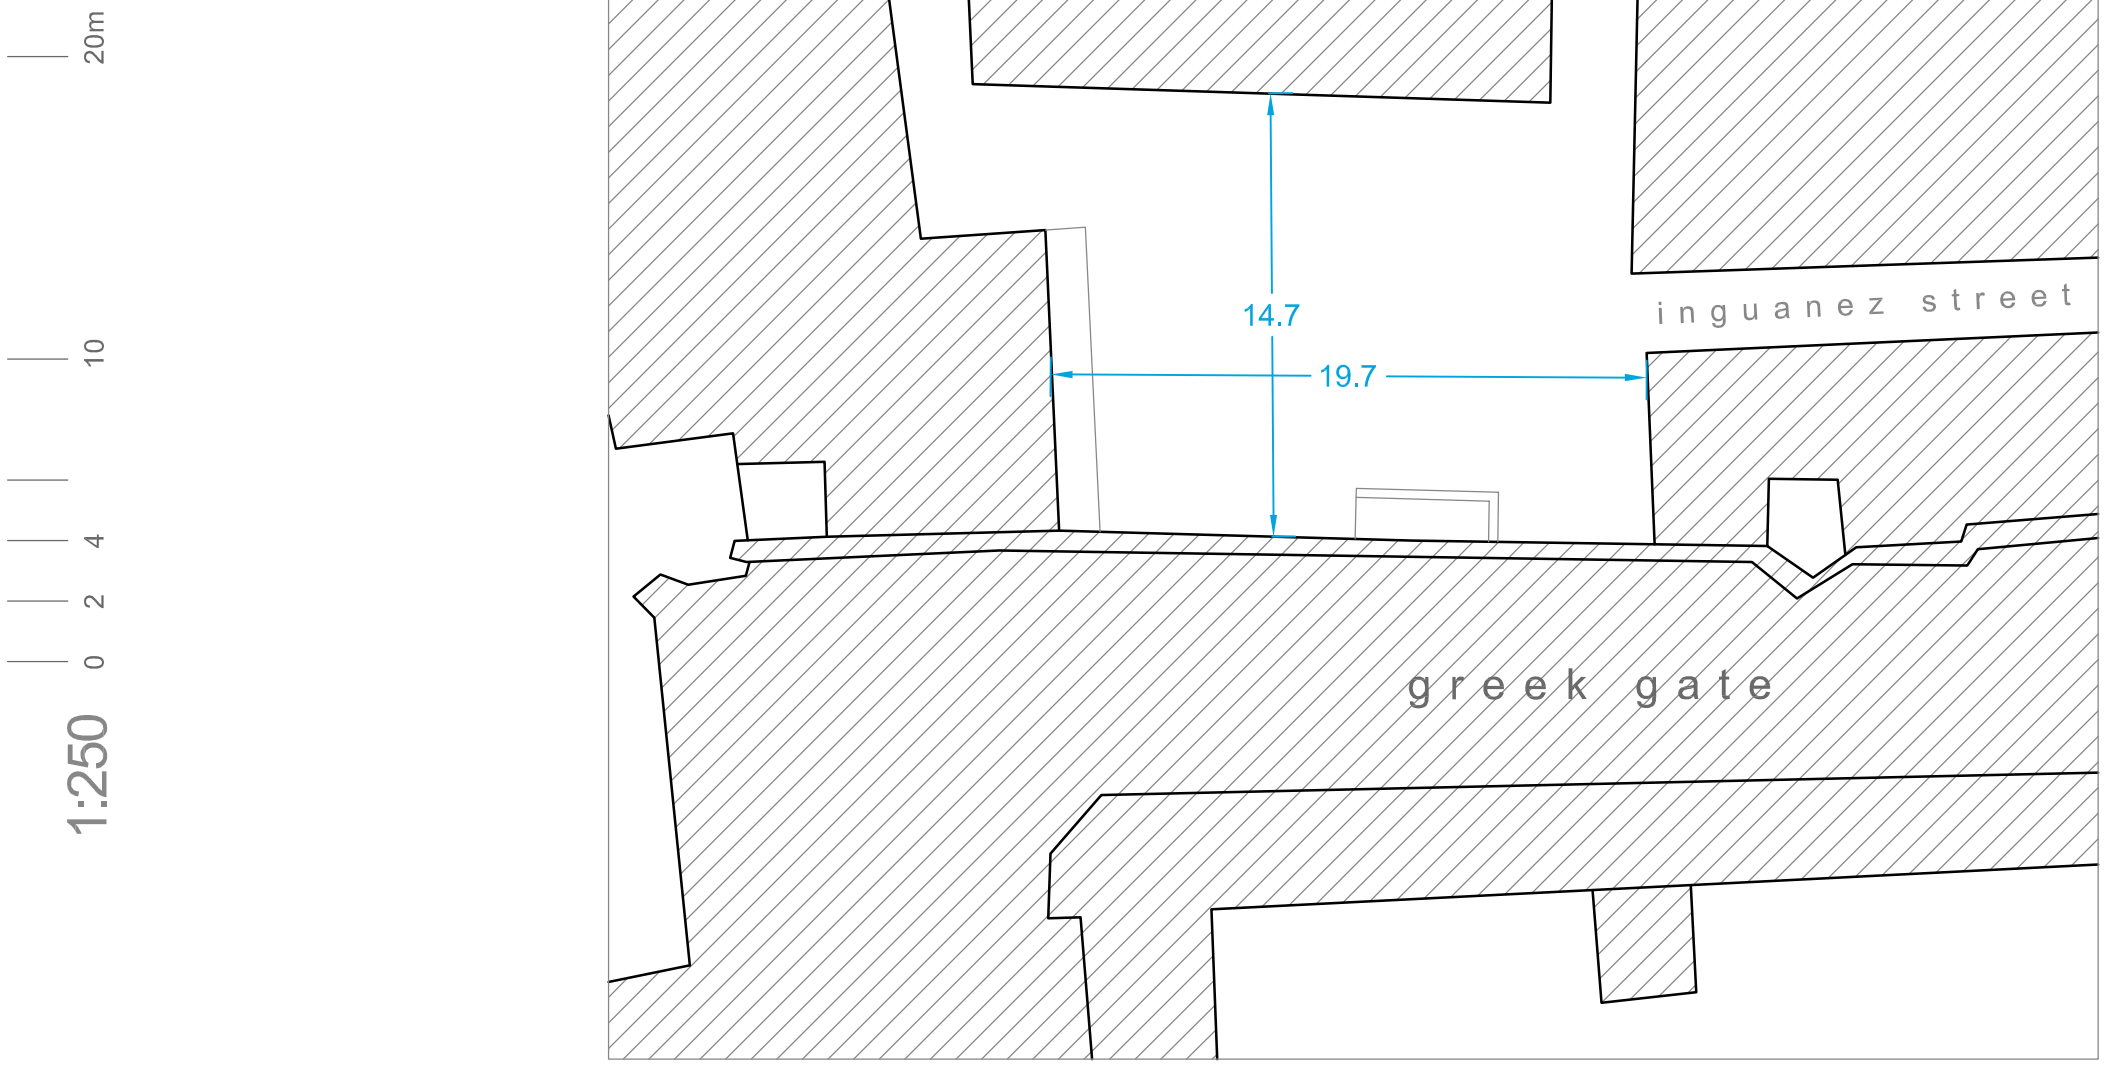

GREEK GATE SQUARE, MDINA - *Block plan*

Scale 1:250

NOTES:

- Plans extracted from the Malta Environment and Planning Authority online map server for indicative purposes only; actual dimensions to be confirmed on site

ARCHITECT TIZIANA TEDESCO TRICCAS		FILE NO.		DRWG. NO. A10 - 2307	
DRAWING SURVEY DRAWING OF GREEK GATE SQUARE, MDINA, MALTA	DATE 23.07.14	DRAWN T. T.	SCALE 1:250	CHECKED T. T.	