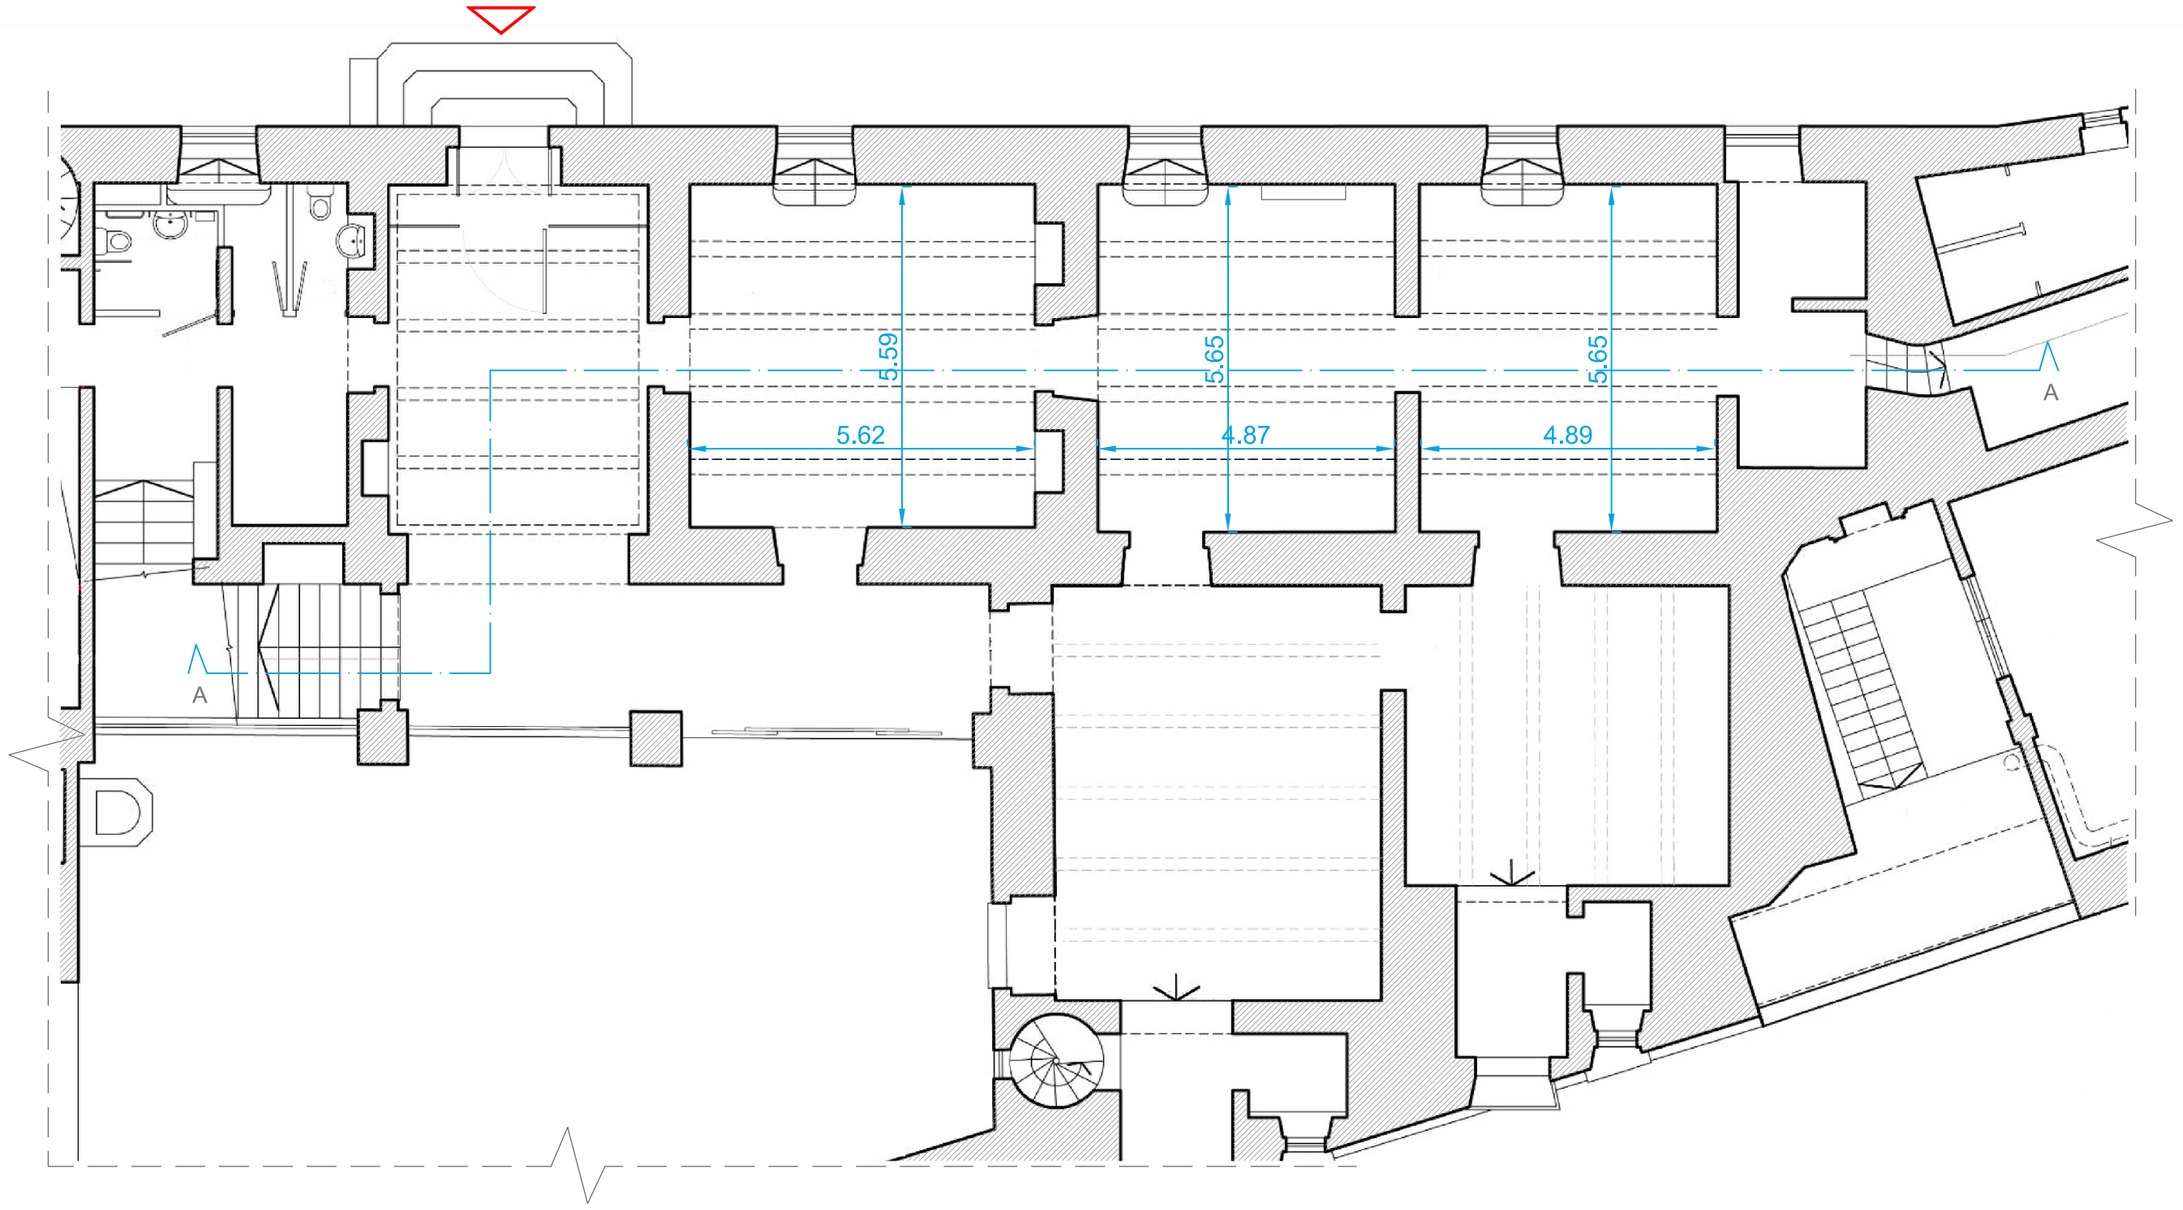

PLAN VIEW
Scale 1:100

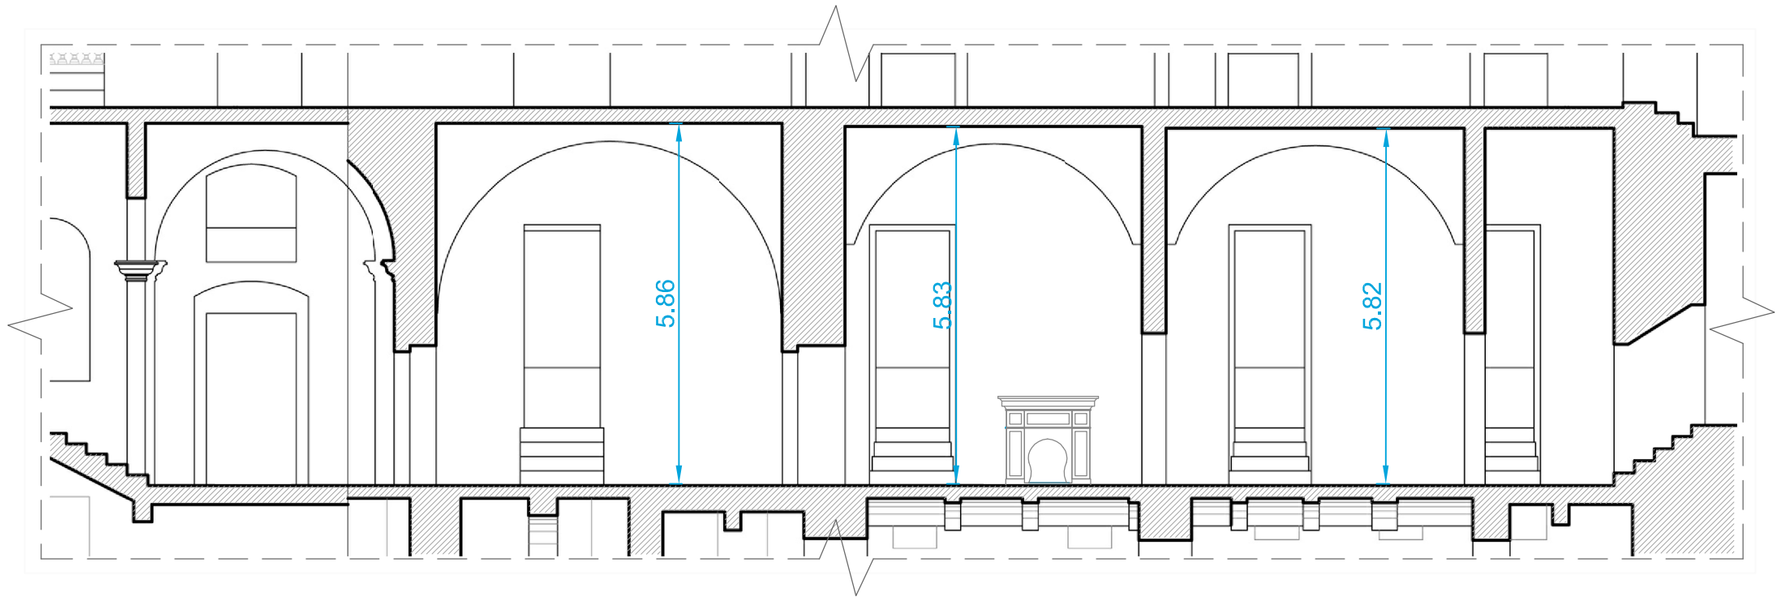

PART SECTION AA THROUGH GROUND FLOOR LEVEL
Scale 1:100

NOTES:

ARCHITECT TIZIANA TEDESCO TRICCAS	DRAWING PLAN AND SECTION DRAWINGS
CLIENT N/A	FILE NO. / DRWG. NO. A03 - 2004
PROJECT Survey drawing of Palazzo De Piro, Mdina, Malta (Ground floor only)	DATE: 20.04.14 / DRAWN: T. T. / SCALE: 1:100 / CHECKED: T. T.